HARTLAND LIFESTYLE ESTATE - PLAN TYPE 4 - REV B

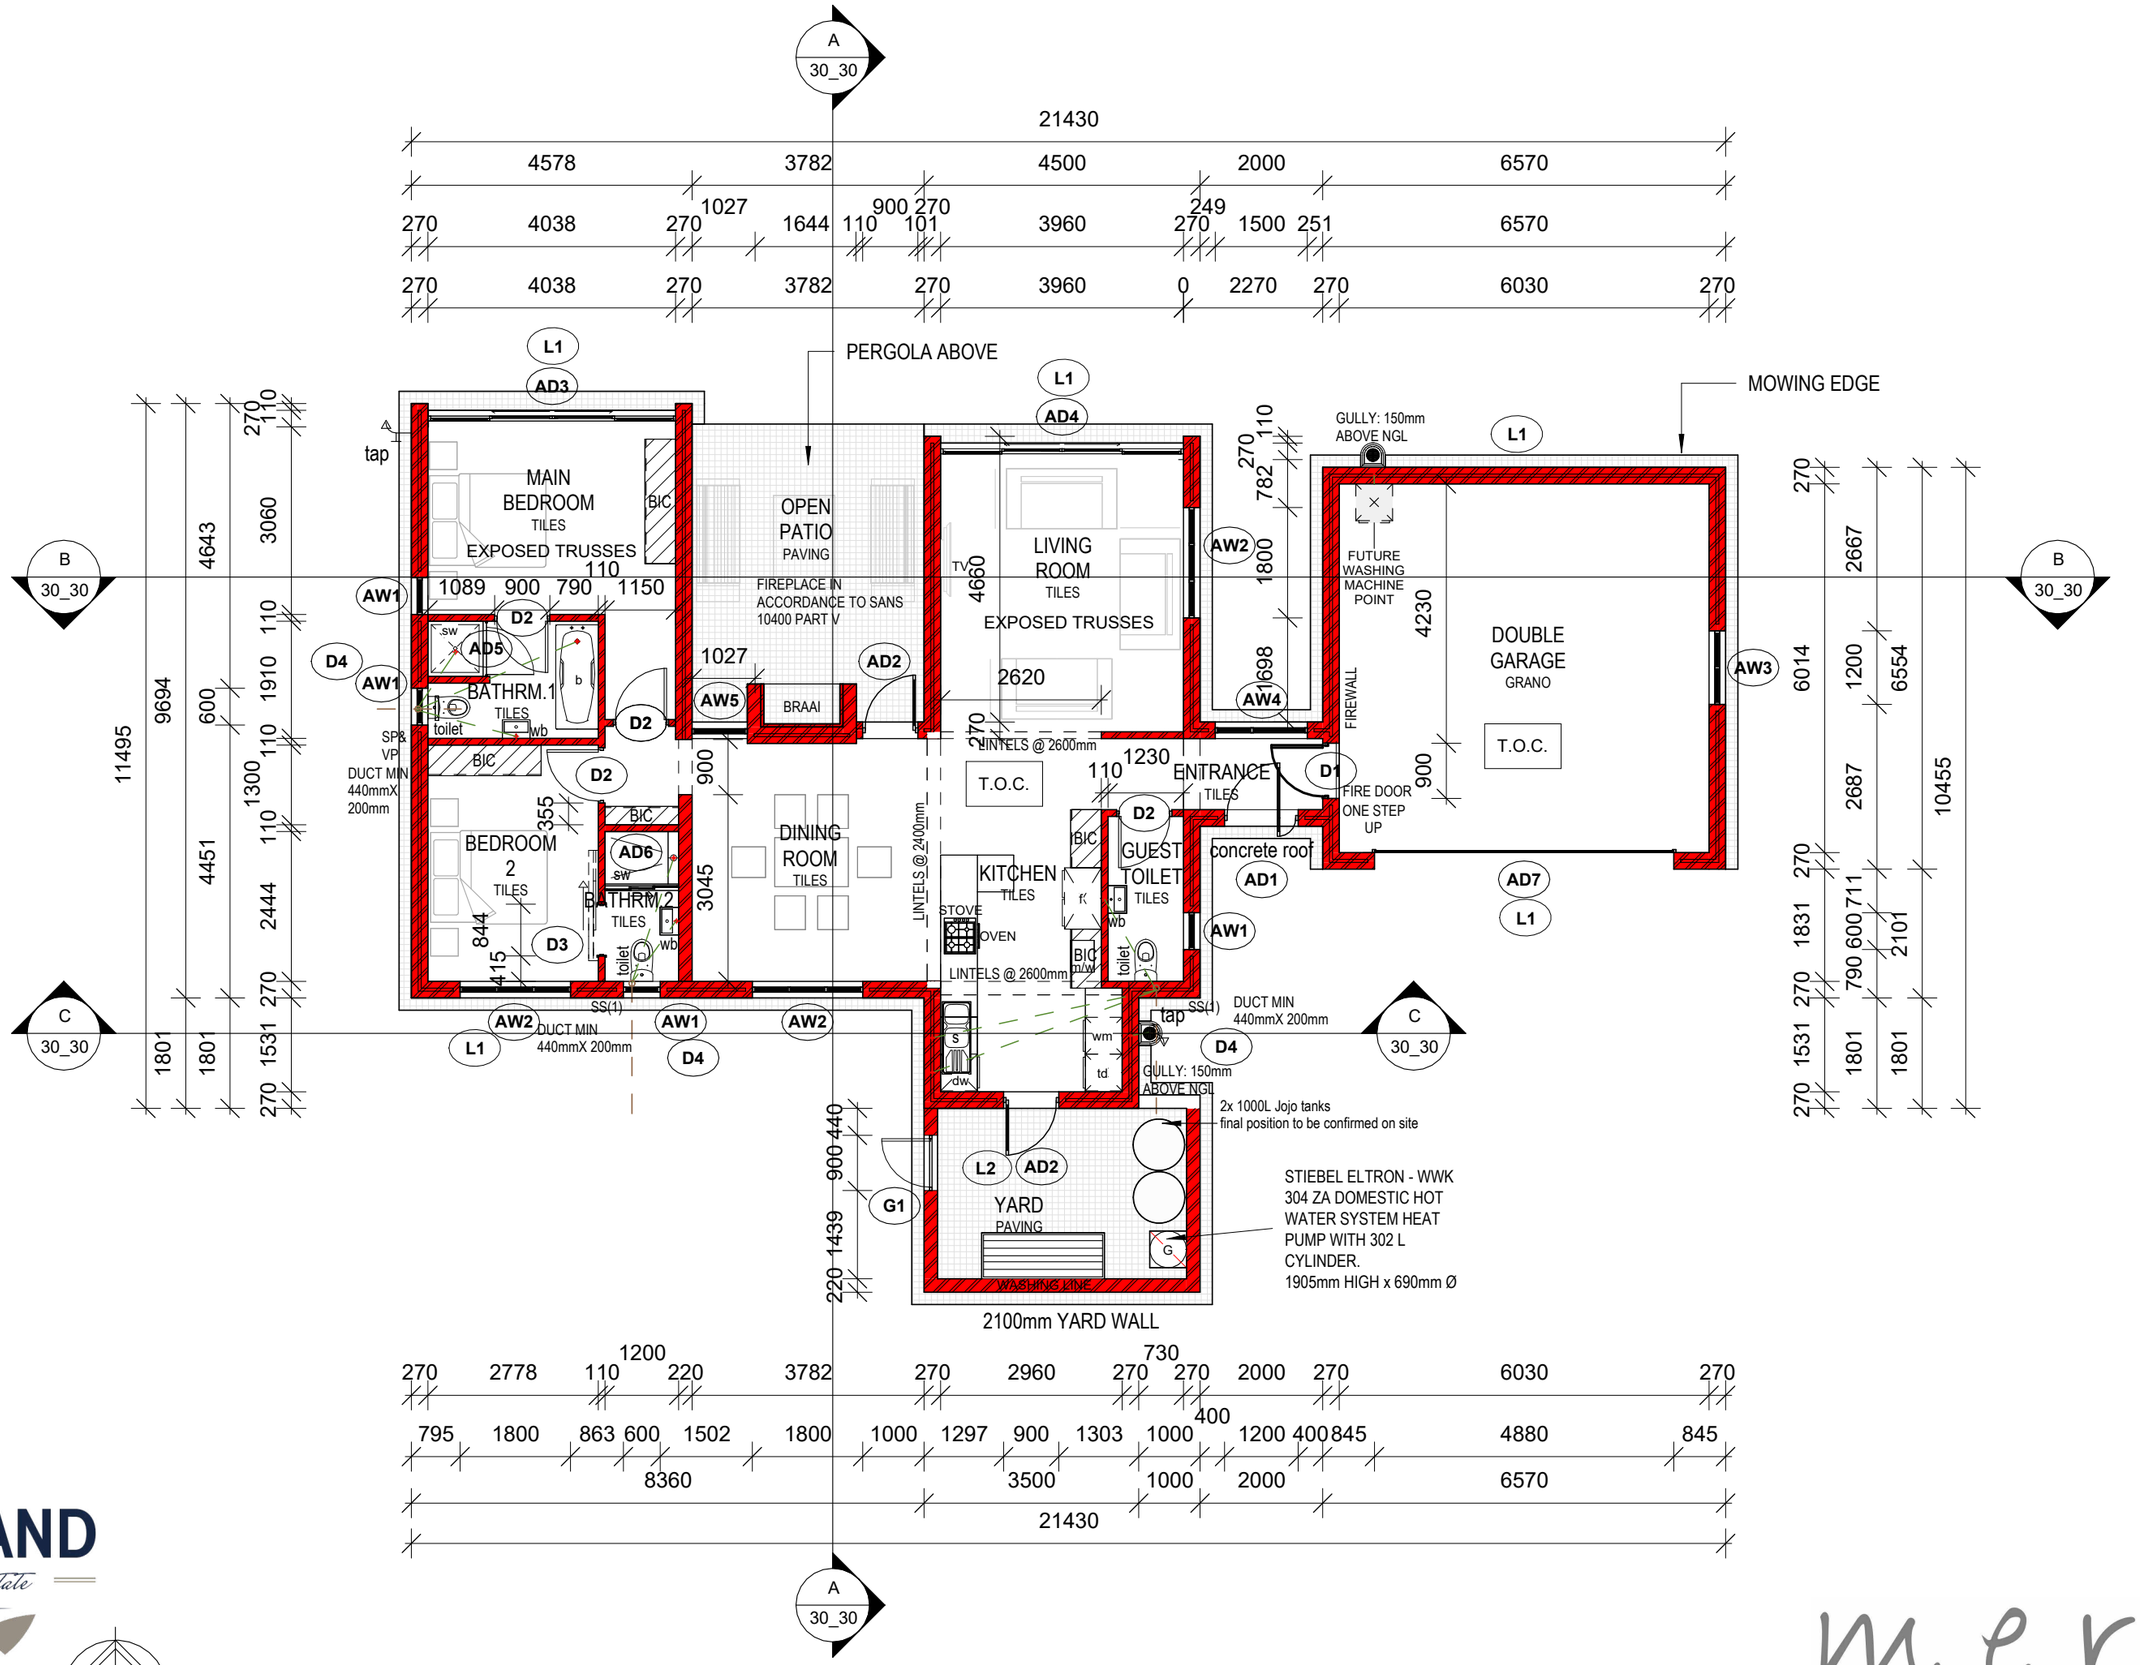

GF FLOOR PLAN

SCALE: 1 : 100

HARTLAND Lifestyle Estate

mere GROUP PTY LTD.

PROJECT No:019404

C:\Users\User\OneDrive\01_mere PROJECTS\2019\019404_HARTLAND\02_GENERAL_DRAWING AND SPEC\01_REVIT\01_TYPICAL HOUSE TYPES-2022\TYPE 4\20231102_TYPE 4.rvt